Proposed Date	OCTOBER 9, 2026
Expiration Date	OCTOBER 9, 2026

Southern Recreation

Play for all ages

4060 Edison Avenue
Jacksonville, Florida 32254
Phone 904-387-4390 Fax 904-387-4391
terry@southernrecreation.com
www.southernrecreation.com

PROJECT NAME:
Heritage Landing Amenity Center
Playground Renovation

PROPOSED TO
Lourens Erasmus
Heritage Landing
370 Heritage Landing Parkway
Saint Augustine, FL 32092
(904) 536-6217
lerasmus@vestapropertyservices.com

BILL TO
Same

SALESPERSON	SHIPPING METHOD	PAYMENT TERMS
Emmy	Installed	50% Deposit

QTY	ITEM #	DESCRIPTION	UNIT PRICE	LINE TOTAL
1ea.	FX3-PRF-205-0064	SRP FX Series Nature Trail Colored Play Structure (2-5) (Under the Shade Structure)		35,889.00
1ea.	FX5-NAT-512-0218	SRP FX Series Nature Trail Themed Play Structure (5-12)		132,776.00
1ea.	TFR3503XX	SRP 3.5" Arch Swing Frame 3-Bay; Nature Trail Colored		6,597.00
1ea.	90015108XX	SRP Belt Seat w/ 8' Galvanized Chain (SET)		315.00
2ea.	TFR0660XX	SRP See Me Swing: 6-23 Months		2,660.00
2ea.	5297	GameTime Expression Swing Tandem 8'	2,500.00	5,000.00
180ea.		Yards of Playground Mulch Blown In -To top dress after construction		11,700.00
1ea.		Demo and Disposal of All Existing Play Equipment		7,500.00

Subtotal	202,437.00
Tax Rate	.075
Tax	12,221.22
Freight	6,686.67
Installation	42,500.00
Total Due	263,844.89

Terms and Conditions and Required Signature on next page.

Southern Recreation, Inc. Terms and Conditions

Payment **A 50% deposit is required to begin project.** The deposit is non-refundable. If equipment is refused when delivery is attempted you will be responsible for any resulting charges. A signed terms and condition and payment of the deposit indicates that you are in full agreement with all terms and conditions of this proposal including the following: Prices are valid for 30 days. After 30 days, prices are subject to change without notice. Sales tax will be charged unless a copy of a valid Sales tax exemption certificate is presented.

Balance of monies are due immediately upon completion and acceptance by the owner of the equipment and installation. Installation, site work, drainage, equipment removal, building permits, engineered drawings, etc. as listed below are not included **unless specifically noted on the proposal.**

Installation may include the following: Permitting if required for the State of Florida - State Certified Contractor CBC1252594
Site Preparation to include equipment removal, excavation, grading and drainage
Concrete work to include Curbing for containment and Sidewalks for accessibility
Installation of your Playground by *NPSI and Factory Certified Installers
Safety Surfacing as propose- Engineered Wood Fiber, Poured-In- Place Rubber Surfacing, Loose Fill Rubber or Synthetic Turf
Complete site clean up and playground inspection upon completion
*National Playground Safety Institute Certified Playground Safety Inspectors

Southern Recreation Responsibilities Southern Recreation (SR) is responsible for the acceptance of all freight deliveries that includes the installation of the equipment. All equipment will ship to our warehouse for acceptance and inventory. Equipment will be transported to the installation site on fully insured SR trucks and trailers. SR is responsible to secure the site and equipment while the installation is in progress. All equipment to be installed per CPSC and ASTM guidelines for proper spacing and elevations. SR is responsible for trash removal as a result of the installation

Owners Responsibilities Provide access to the installation site. Provide area for storage and staging if needed. Security at the installation site both during and after work hours. To provide sufficient input for equipment locations so as to properly install per the owners intent-
Note: All equipment installation must meet CPSC and ASTM guidelines for proper spacing. **SR WILL NOT INSTALL** any equipment outside of these spacing guidelines

Optional Responsibilities If a building permit is required, it is the responsibility of the owner to provide SR will all necessary documentation as needed-this would include an acceptable site plan, warranty deed (if needed), owners notarized signatures on permit and Notice of Commencement and all other documentation as required by the local building department of jurisdiction in order to execute the permit. Charges for permitting will include an administrative fee and actual permit cost. Any other SR responsibilities must be clearly outlined in the applicable proposal/contract

Access/Utilities Access will need to be provided to the installation area for heavy trucks and equipment. Access of equipment and personnel is the obligation of the customer to provide until the project is fully completed. We will take every precaution to avoid damage.

Rock/Foreign Object Clause Most installations require digging of holes and footing equipment in concrete below finished grade. Removal of existing ground covers such as asphalt, concrete, tan bark, sand, pea gravel, wood fiber, rubber matting, poured-in- place rubber surfacing, or any other material that interferes or delays the digging of holes, is the responsibility of others, unless otherwise noted. If excessive underground obstructions such as rock, coral, asphalt, concrete, pipes, drainage systems, root systems, water, or any other unknown obstructions are discovered, charges will be added to the original proposal.

Playground Surfacing All playground equipment is to be installed over safety surfacing per CPSC guidelines and ASTM standards. If the customer contracts for something contrary to the guidelines, they are accepting all responsibility for any liability and future litigation that may arise.

Signature of owner or owners rep indicates acceptance of the above terms and conditions

Authorized signature *Jimmy Norton* **Jimmy Norton, General Manager**

Accepted by_____ **Date** _____

Billing Name and Address: _____ **Billing Email:** _____

_____

Please sign and fill in the information where the project invoice will be billed to.

SRPFX

Structure:
FX3-PRF-205-0064

Theme:
N/A

Transfer

Steel

2-5
Age Group

Designer: E.Carter
Revised By: N/A

Date: 11/02/2026

Color Key:

Post: Brown	Panel: Orange & Beige
Post Caps: Spring Green	San. Panel: N/A
Metal: Spring Green	Deck: Brown
Plastic: Beige	Fabric: N/A





SRPFX

Structure: FX3-PRF-205-0064

Age: 2-5 / Series: 3.5” Steel / Theme: Perf Plate


Preliminary Concept Design

Conceptual Renderings Only. Subject to change without notice at SRP’s Discretion



Structure: FX3-PRF-205-0064
Age: 2-5 / Series: 3.5” Steel / Theme: Perf Plate

Preliminary Concept Design
Conceptual Renderings Only. Subject to change without notice at SRP’s Discretion

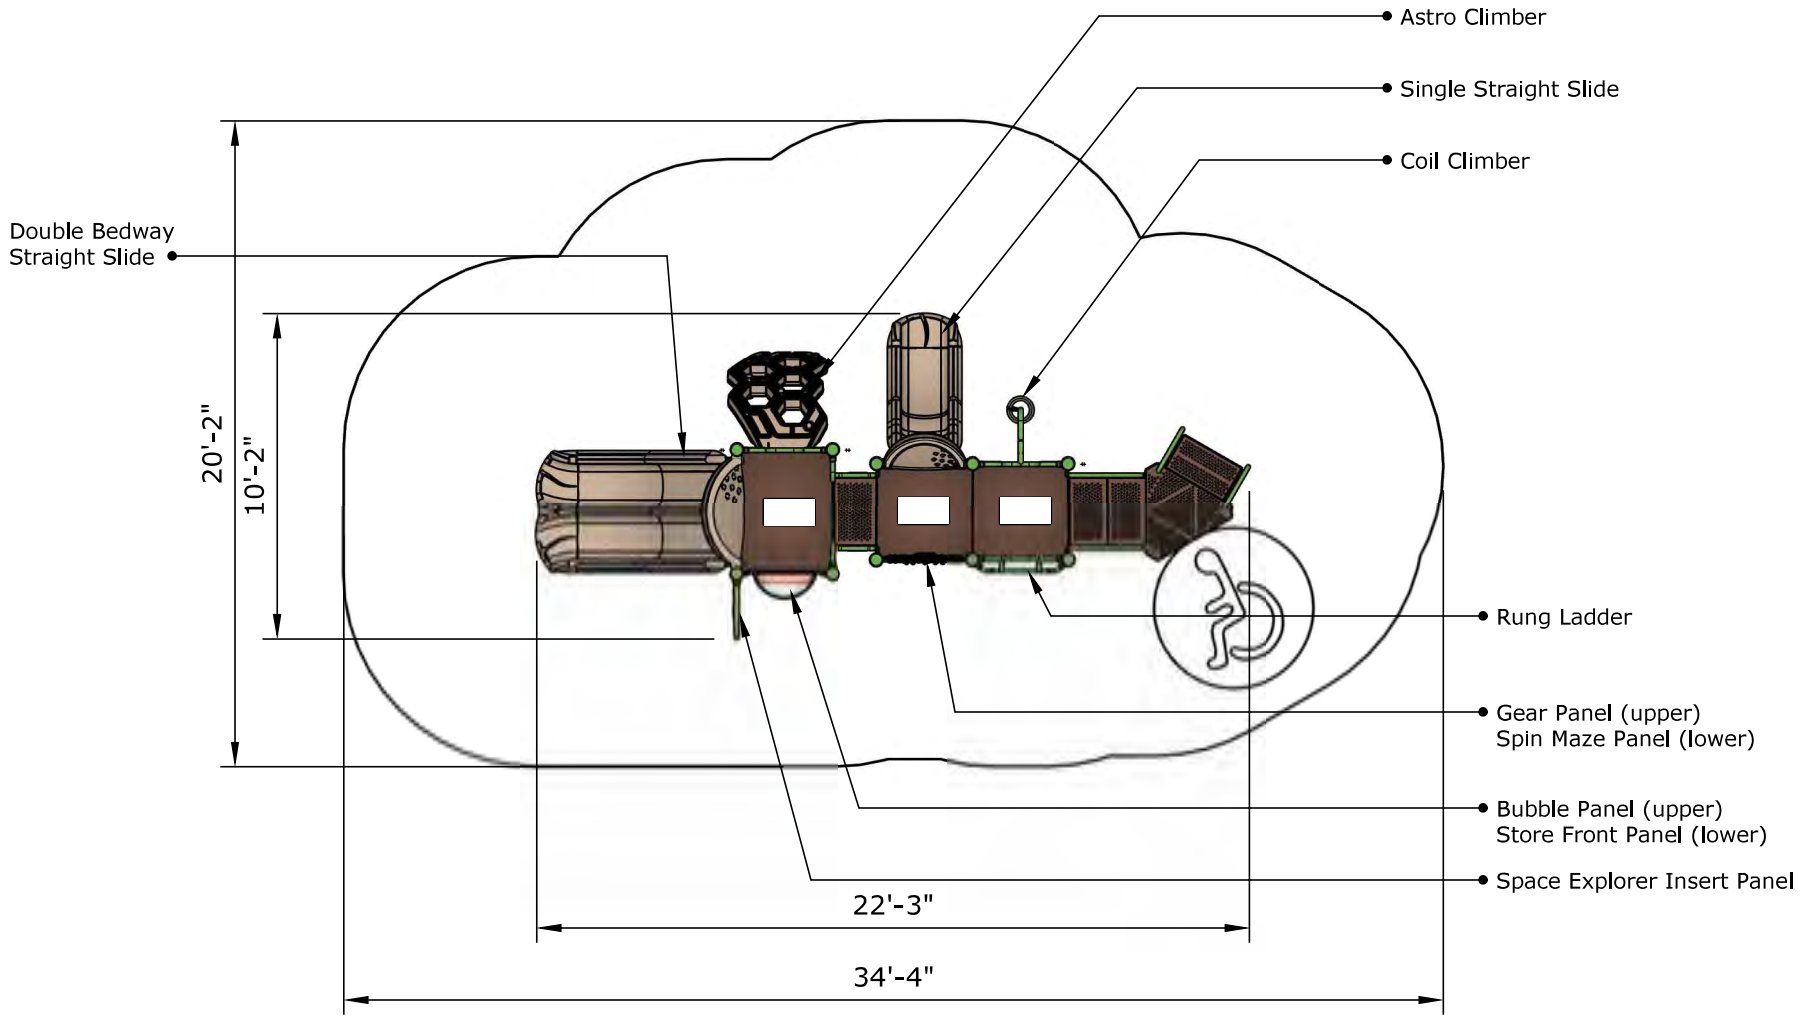



Ages	Capacity	Use Zone	Fall Height	Actual Size	Timber Count	Elevated Activities
2-5	34	34'x22'	4'	22'x19'	26	7


Scale: 1/6" = 1'


0 3 6

	Ground-Level Play Components on Accessible Route	Types of Ground Level Play Components on Accessible Route
Required	2	2
Provided	2	2

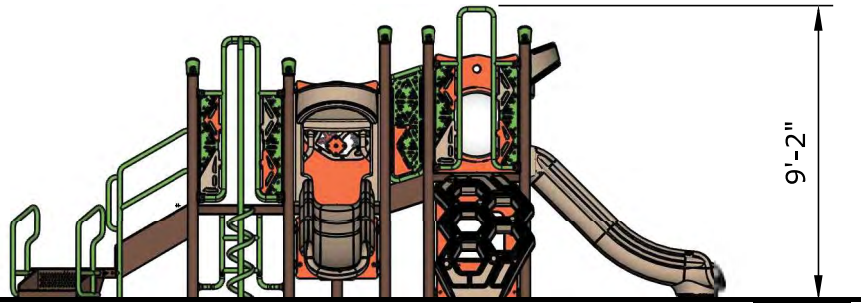

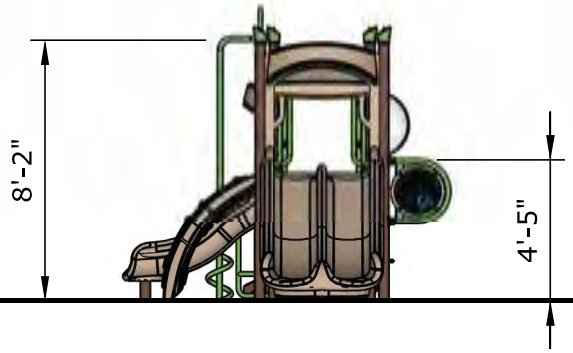

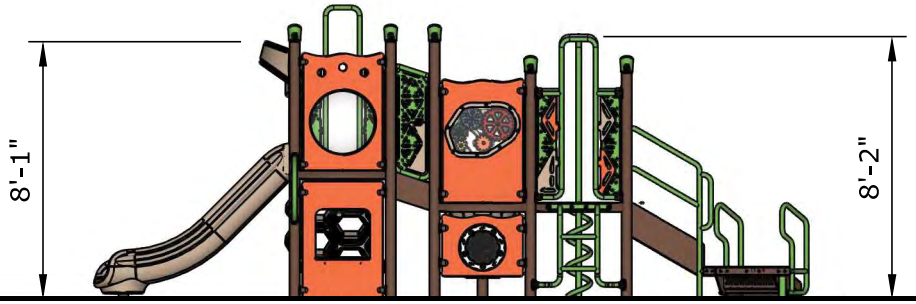

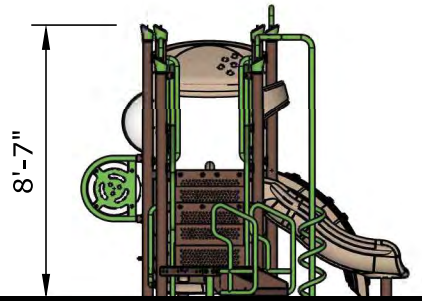

All Elevations From Finished Surface

Ages	Capacity	Use Zone	Fall Height	Actual Size	Timber Count	Elevated Activities
2-5	34	34'x22'	4'	22'x19'	26	7

Scale: 1/6" = 1'

0 3 6

	Ground-Level Play Components on Accessible Route	Types of Ground Level Play Components on Accessible Route
Required	2	2
Provided	2	2

Partner

Superior
RECREATIONAL PRODUCTS
A PLAYCORE Company

https://srpplayground.com/

SRI FX

srpplayground.com
866-795-7545

SRPFX



Structure:
FX5-NAT-512-0218

Theme:
Nature

Transfer

Steel

5-12
Age Group

Designer: E.Carter
Revised By:

Date: 10/20/2026

Color Key:

Post: Brown	Panel: Orange
Post Caps: Spring Green	San. Panel: Spring Green/White
Metal: Spring Green	Deck: Brown
Plastic: Beige	Fabric: N/A





Structure: FX5-NAT-512-0218
Age: 5-12 / Series: 5” Steel / Theme: Nature


Preliminary Concept Design
Conceptual Renderings Only. Subject to change without notice at SRP’s Discretion





Structure: FX5-NAT-512-0218
Age: 5-12 / Series: 5” Steel / Theme: Nature

Preliminary Concept Design
Conceptual Renderings Only. Subject to change without notice at SRP’s Discretion

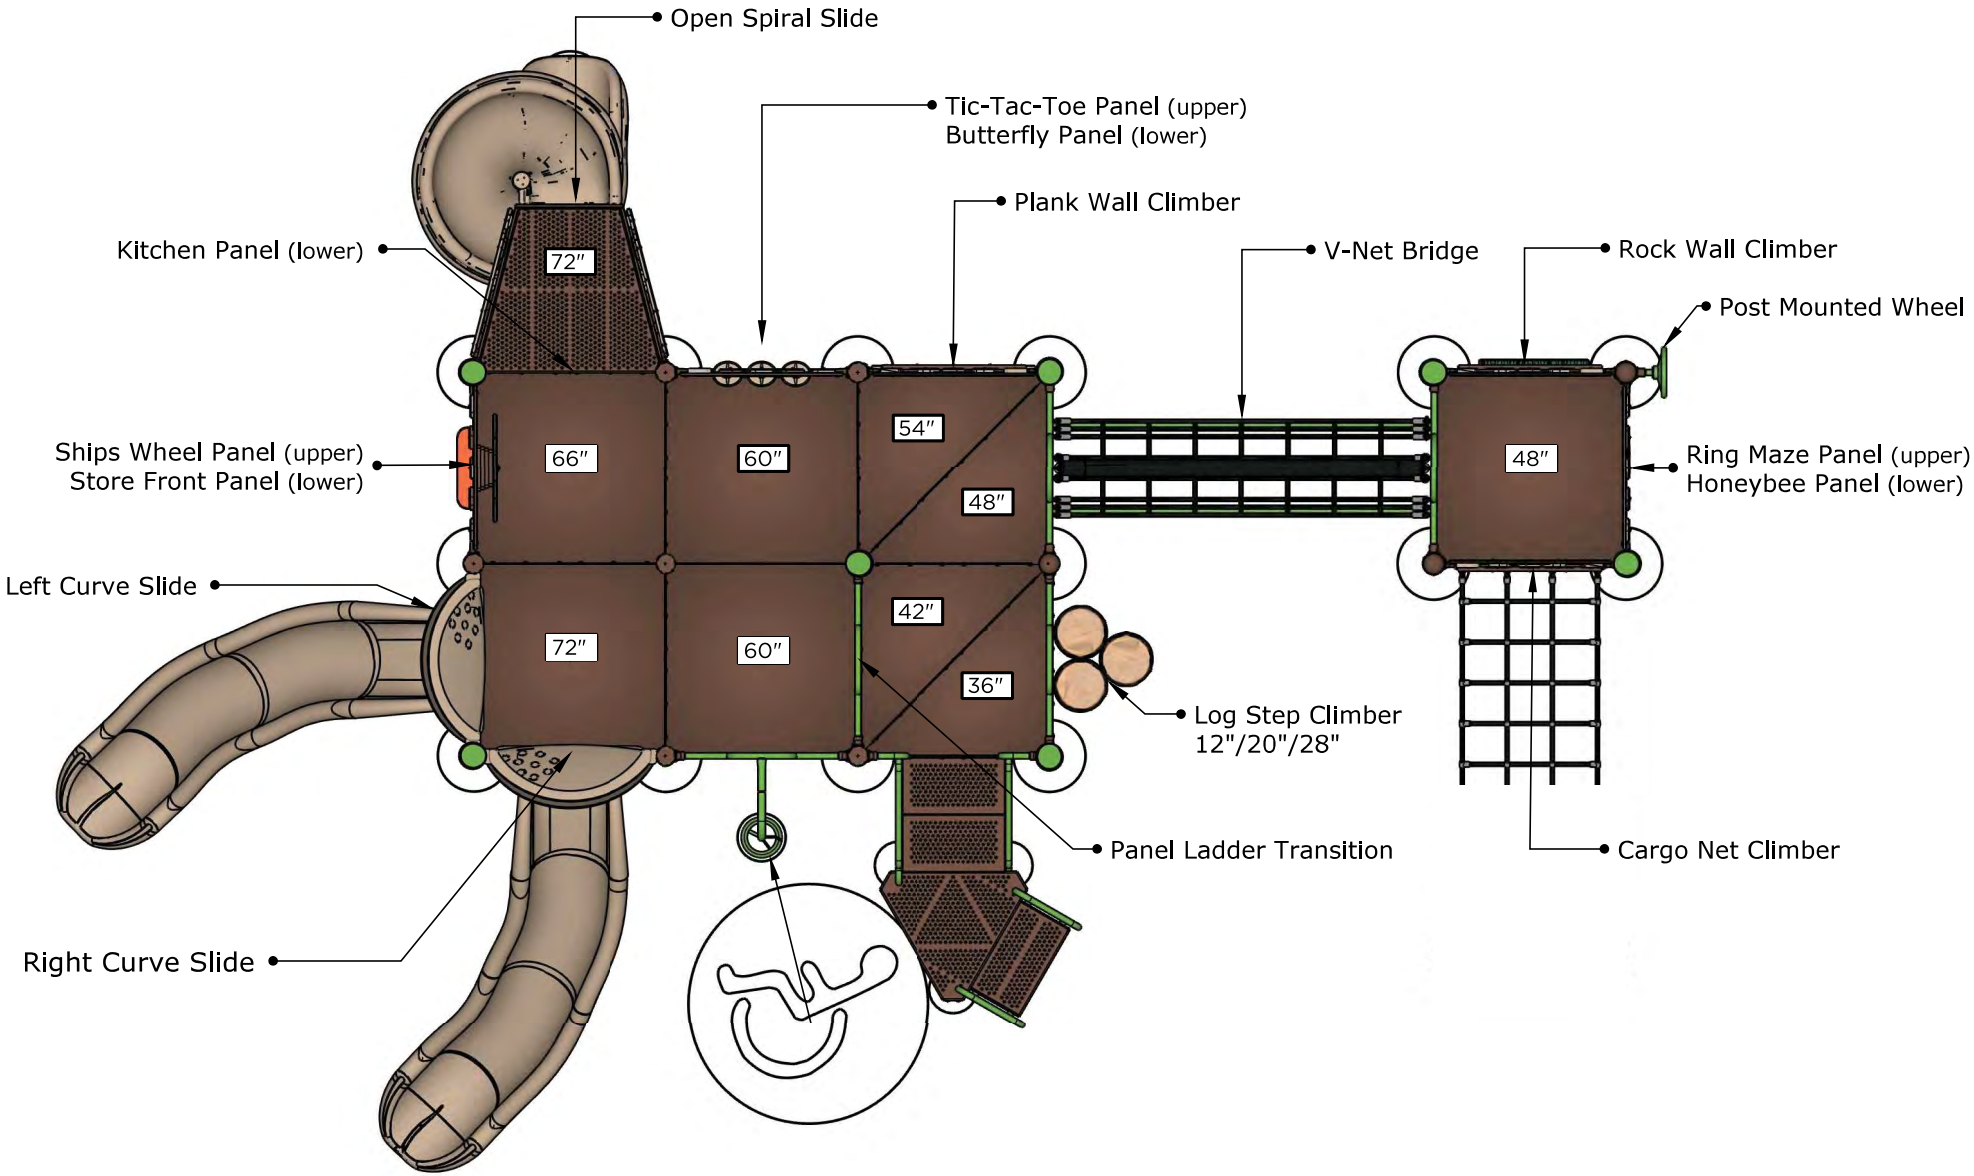

Ages	Capacity	Use Zone	Fall Height	Actual Size	Timber Count	Elevated Activities
5-12	85	45'x36'	72″	34'x24'	34	12

Scale: 1/4" = 1'


0 2 4

	Ground-Level Play Components on Accessible Route	Types of Ground Level Play Components on Accessible Route
Required	4	3
Provided	4	4

Structure: FX5-NAT-512-0218
Age: 5-12 / Series: 5" Steel / Theme: Nature

Preliminary Concept Design

Conceptual Renderings Only. Subject to change without notice at SRP's Discretion

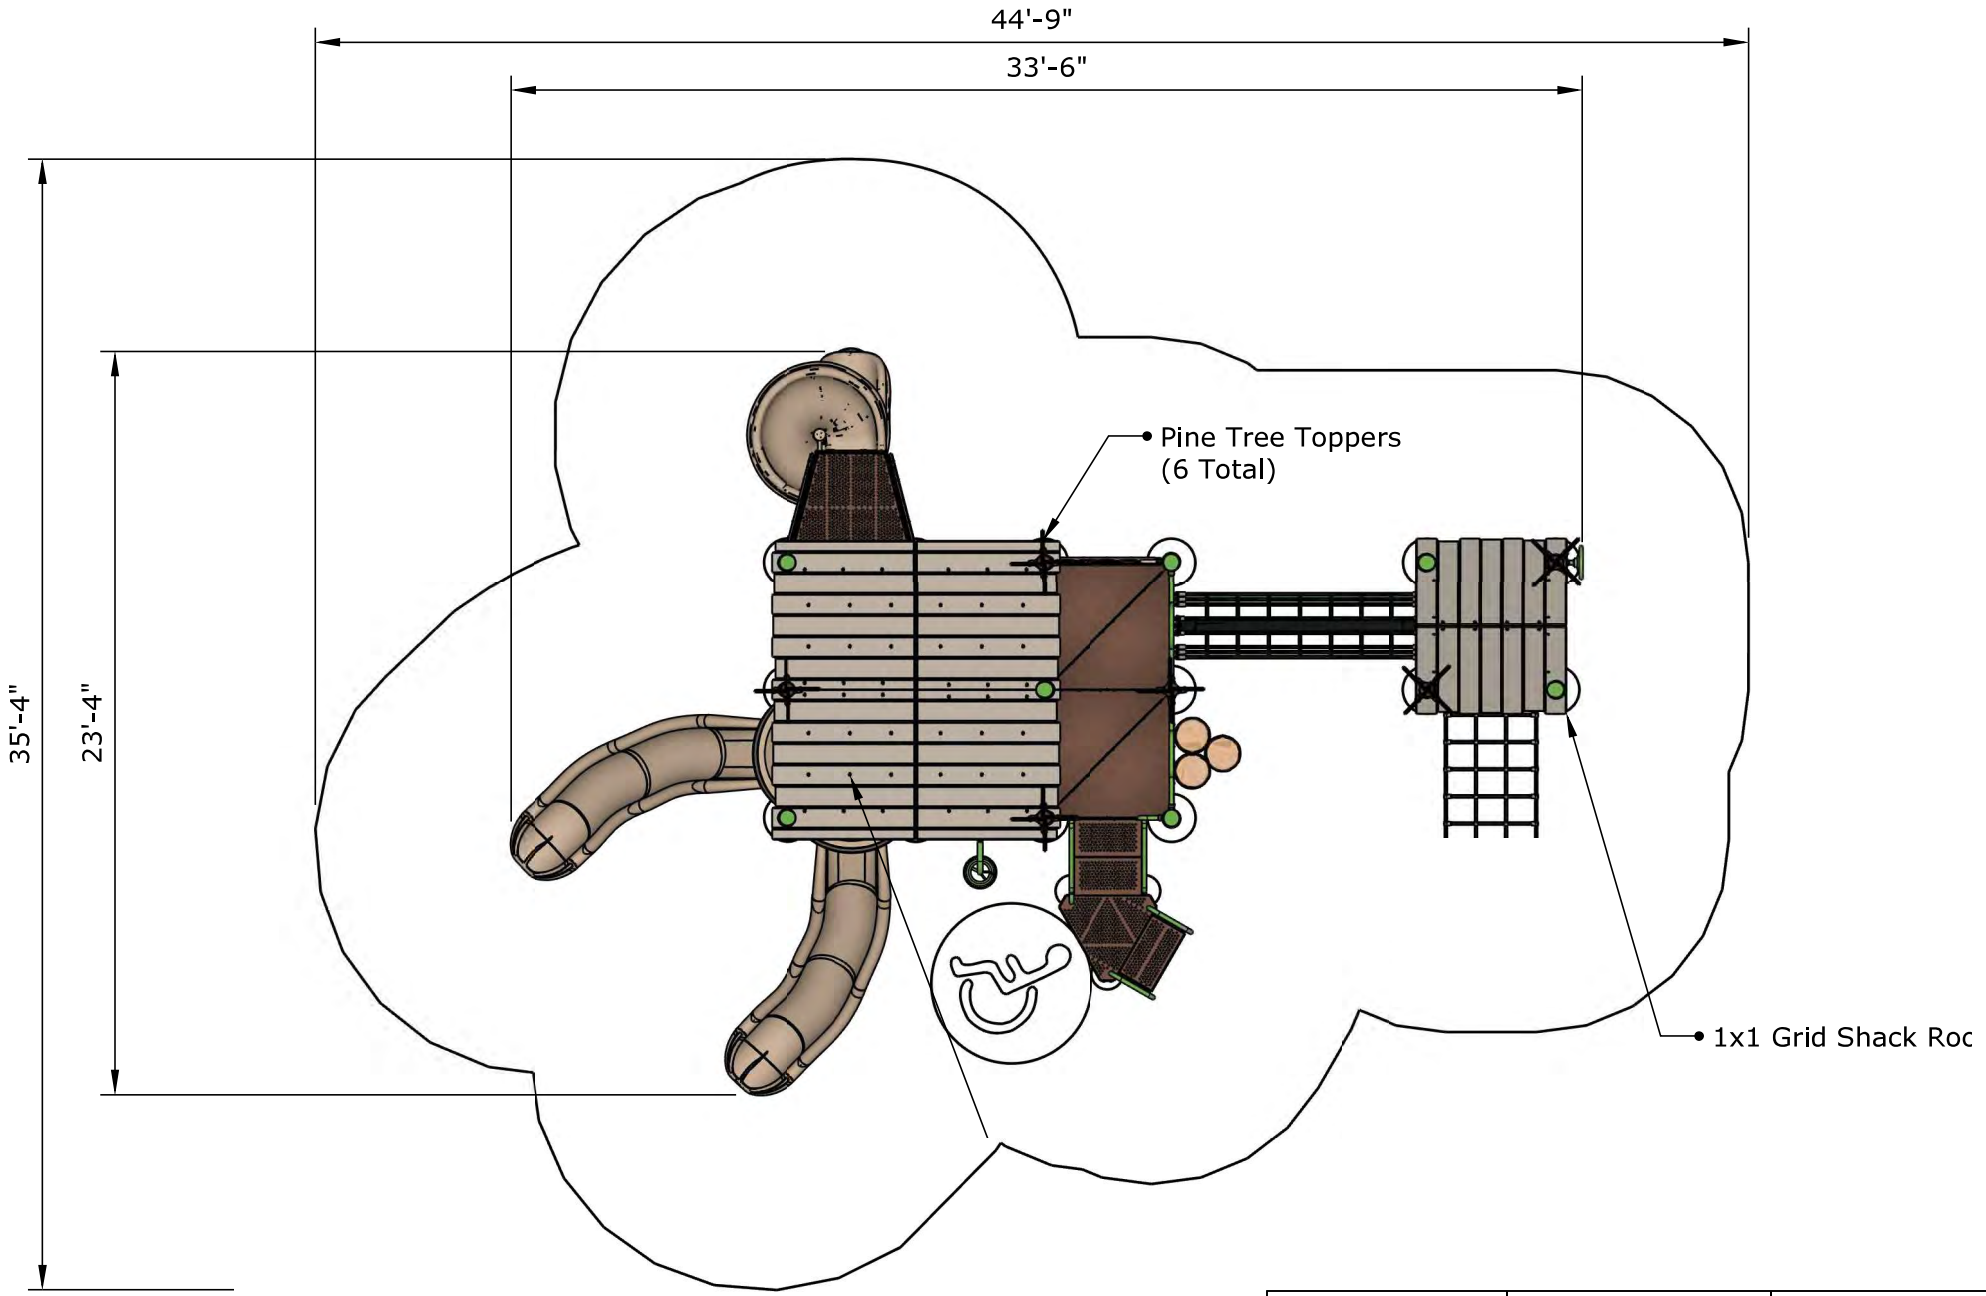

Ages	Capacity	Use Zone	Fall Height	Actual Size	Timber Count	Elevated Activities
5-12	85	45'x36'	72"	34'x24'	34	12

Scale: 1/6" = 1'


0 3 6

	Ground-Level Play Components on Accessible Route	Types of Ground Level Play Components on Accessible Route
Required	4	3
Provided	4	4

Structure: FX5-NAT-512-0218
Age: 5-12 / Series: 5" Steel / Theme: Nature

Preliminary Concept Design

Conceptual Renderings Only. Subject to change without notice at SRP's Discretion

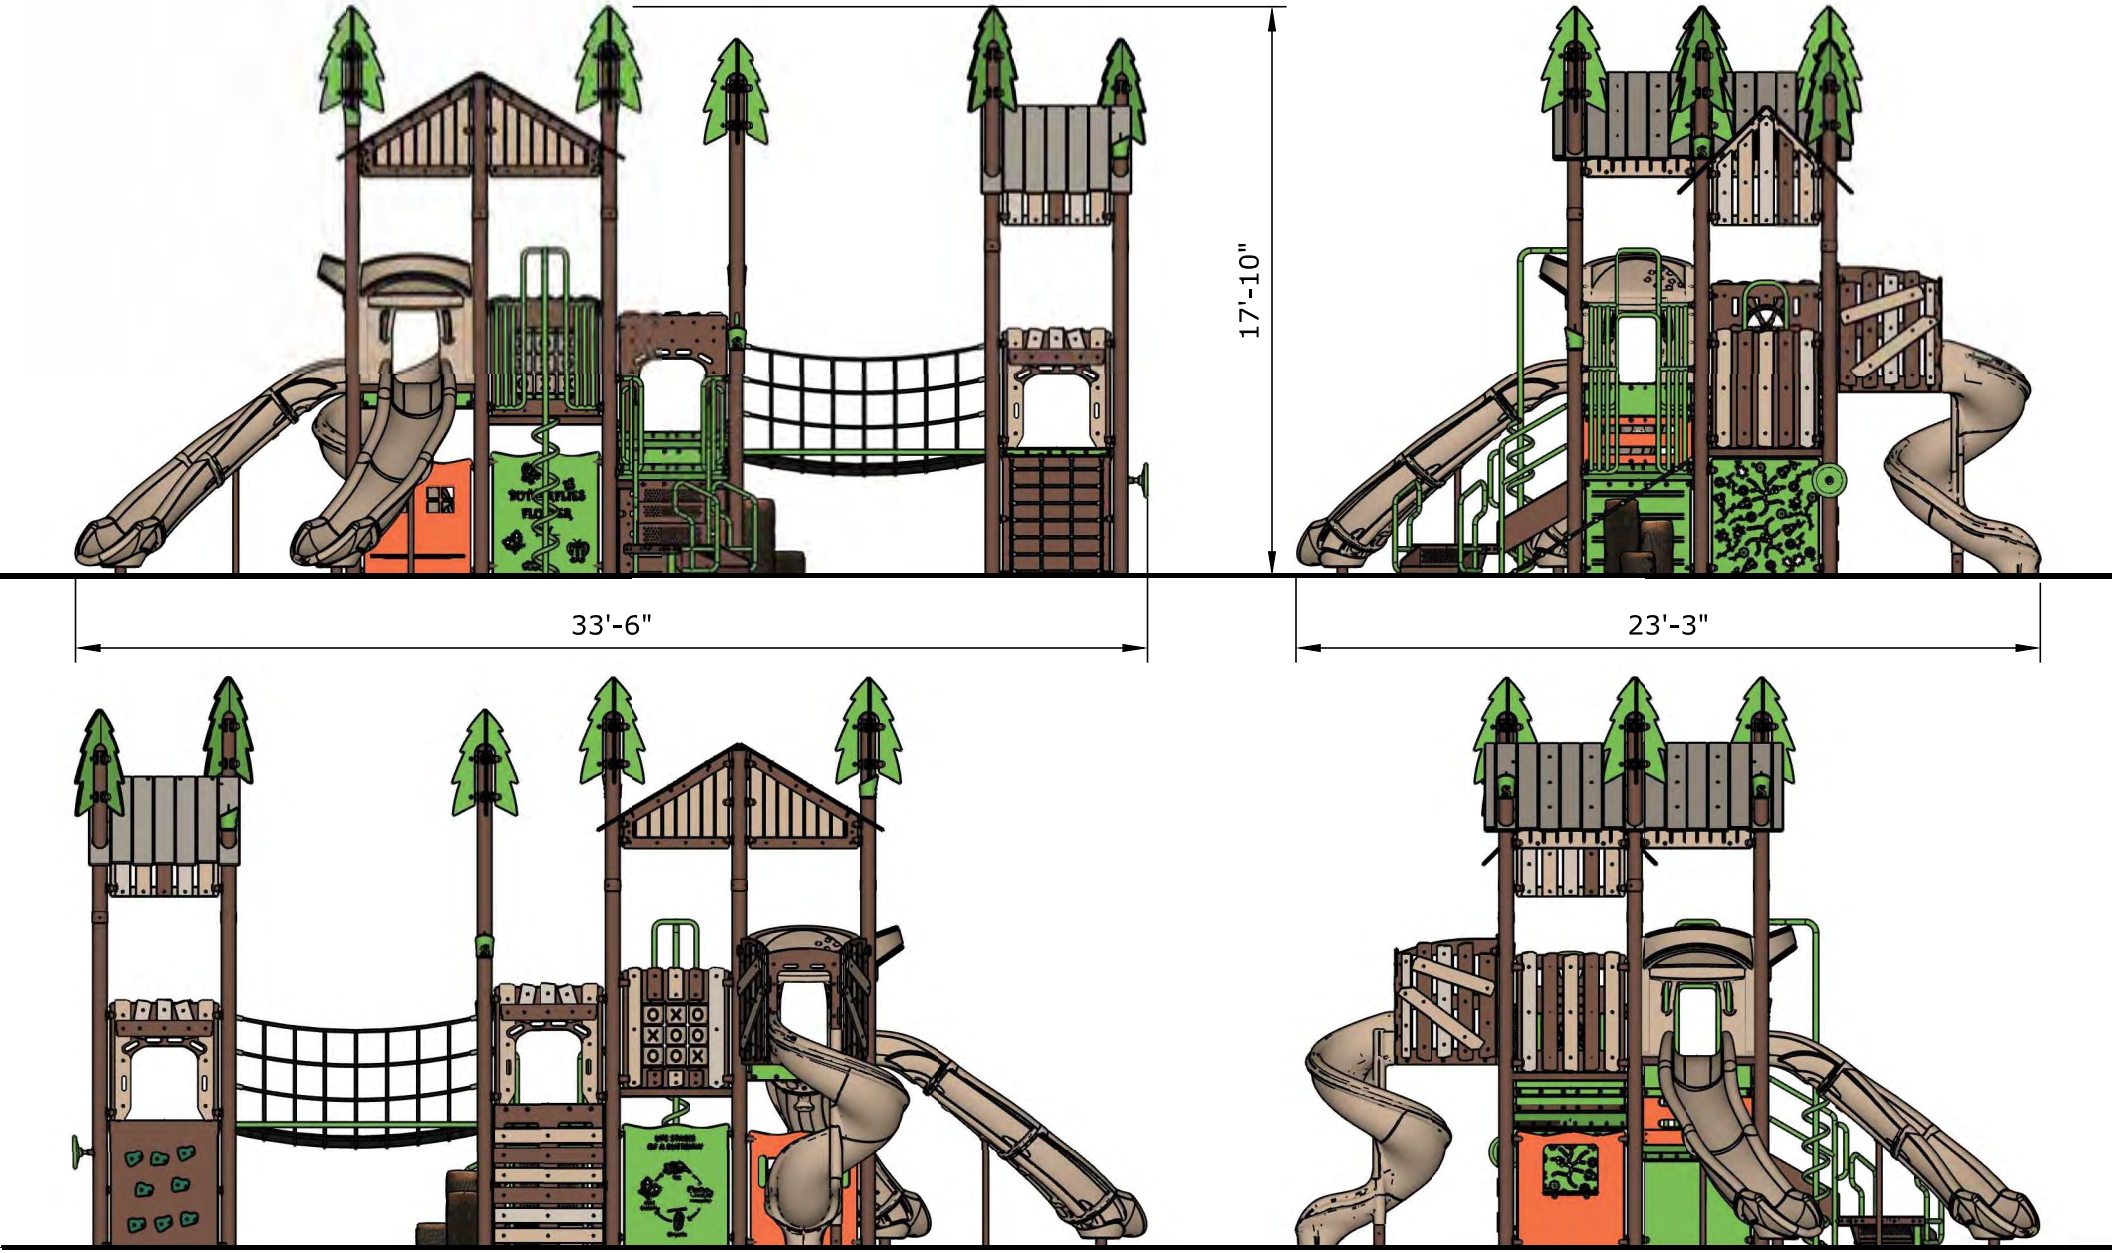

All Elevations From Finished Surface

Ages	Capacity	Use Zone	Fall Height	Actual Size	Timber Count	Elevated Activities
5-12	85	45'x36'	72"	34'x24'	34	12

Scale: 1/6" = 1'

0 3 6

	Ground-Level Play Components on Accessible Route	Types of Ground Level Play Components on Accessible Route
Required	4	3
Provided	4	4

Partner

Superior
RECREATIONAL PRODUCTS
A PLAYCORE Company

https://srpplayground.com/

SRI FX

srpplayground.com
866-795-7545




Swing Frame - Arch - 8' - 3-Bay - Standard - 3½" Adventure Series • Model TFR3503XX

Superior Playgrounds
1050 Columbia Dr • Carrollton, GA 30117 • 800-327-8774 • sales@siibrands.com

INSTALLATION GUIDELINE

USER GROUP: 2-5 Years, 5-12 Years
RECOMMENDED CREW: 2-4 People
TOOLS REQUIRED:
- 9/16" Hex, 3/4" Hex, 1/4" Allen
- Level, Square
- Auger / Post Hole Digger / Shovel
- Drill Bits: None
- Framing, Bracing, or Concrete Forms (Not Included)
- High Speed 3/8" Electric Drill with Clutch

NOTE: Use of any other driver may result in damage to product, tool, and/or hardware!
NOTE: Apply Thread Locking Solution to ALL Non-Patched Hardware with Threads!
INSTALLATION TIME: 2 Hours
WEIGHT: 609 lbs.
CONCRETE REQUIRED: (40) 80lb. bags - 23.8 ft^3
NOTE: Concrete must have a minimum rating of 2,500 psi and must be mixed per manufacturer's recommendations.

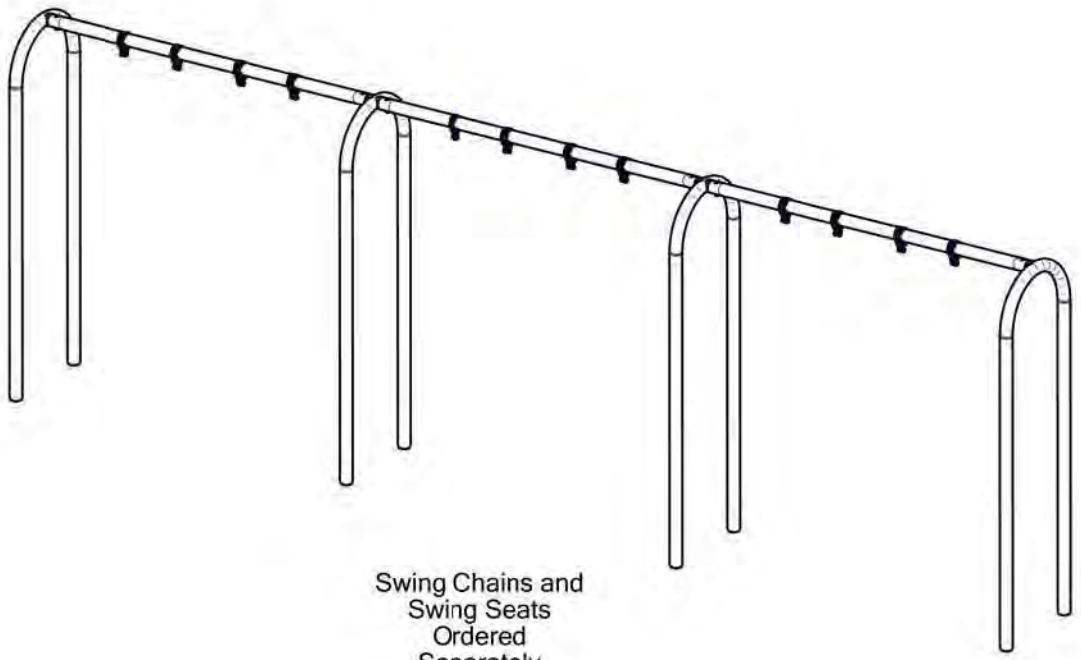

Swing Chains and Swing Seats Ordered Separately

PRE-INSTALLATION CHECK:


Customer is responsible for verifying materials received by comparing received items with packing list. If any parts are missing or damaged, including documentation, contact your local sales representative immediately.

Supplier is not responsible for items discovered missing after 72 hours from time of delivery.

Before beginning installation, all installers must read and understand the Installation Introduction manual as supplied. If you did not receive a copy, or if you have any questions regarding any information in the Installation Instructions or this Installation Guideline, contact your local sales representative.


IPEMA MEMBER
INTERNATIONAL PLAY EQUIPMENT MANUFACTURERS ASSOCIATION


ITEM	Part No.	QTY	DESCRIPTION
1	152803	2	3.5" Arch End Upright
2	152805	2	3.5" Arch Middle Upright
3	208806	3	3.5" 11 GA Top Rail 126" Long
4	801215	6	Bolt - 1/2" x 4" HH
5	817342	6	Washer - 1/2" Lockwasher SS
6	817412	6	Washer - 1/2" ID x 1 1/16" OD Flat SS
7	804055	6	Nut - 1/2" Hex SS
8	1462	12	3.5" Swing Hanger
8-1	157002	1	3.5" Top Clamp Half
8-2	157012	1	3.5" Bottom Clamp Half
8-3	800256	2	Bolt - 3/8" x 2" CAR GD 5 (NOTE: FOR USE IN SWING HANGER ONLY)
8-4	804353	2	Nut - 3/8" Self Locking Hex (NOTE: FOR USE IN SWING HANGER ONLY)
8-5	801200	1	Bolt - 1/2" x 2 1/2" HH w/ 1" Thread (NOTE: FOR USE IN SWING HANGER ONLY)
8-6	817342	1	Washer - 1/2" Lockwasher SS
8-7	804055	1	Nut - 1/2" Hex SS
8-8	157010	1	Swing Hanger Pendulum Assy
8-9	811226	1	Bolt - 3/8" x 1" Shoulder Bolt (NOTE: FOR USE IN SWING HANGER ONLY)

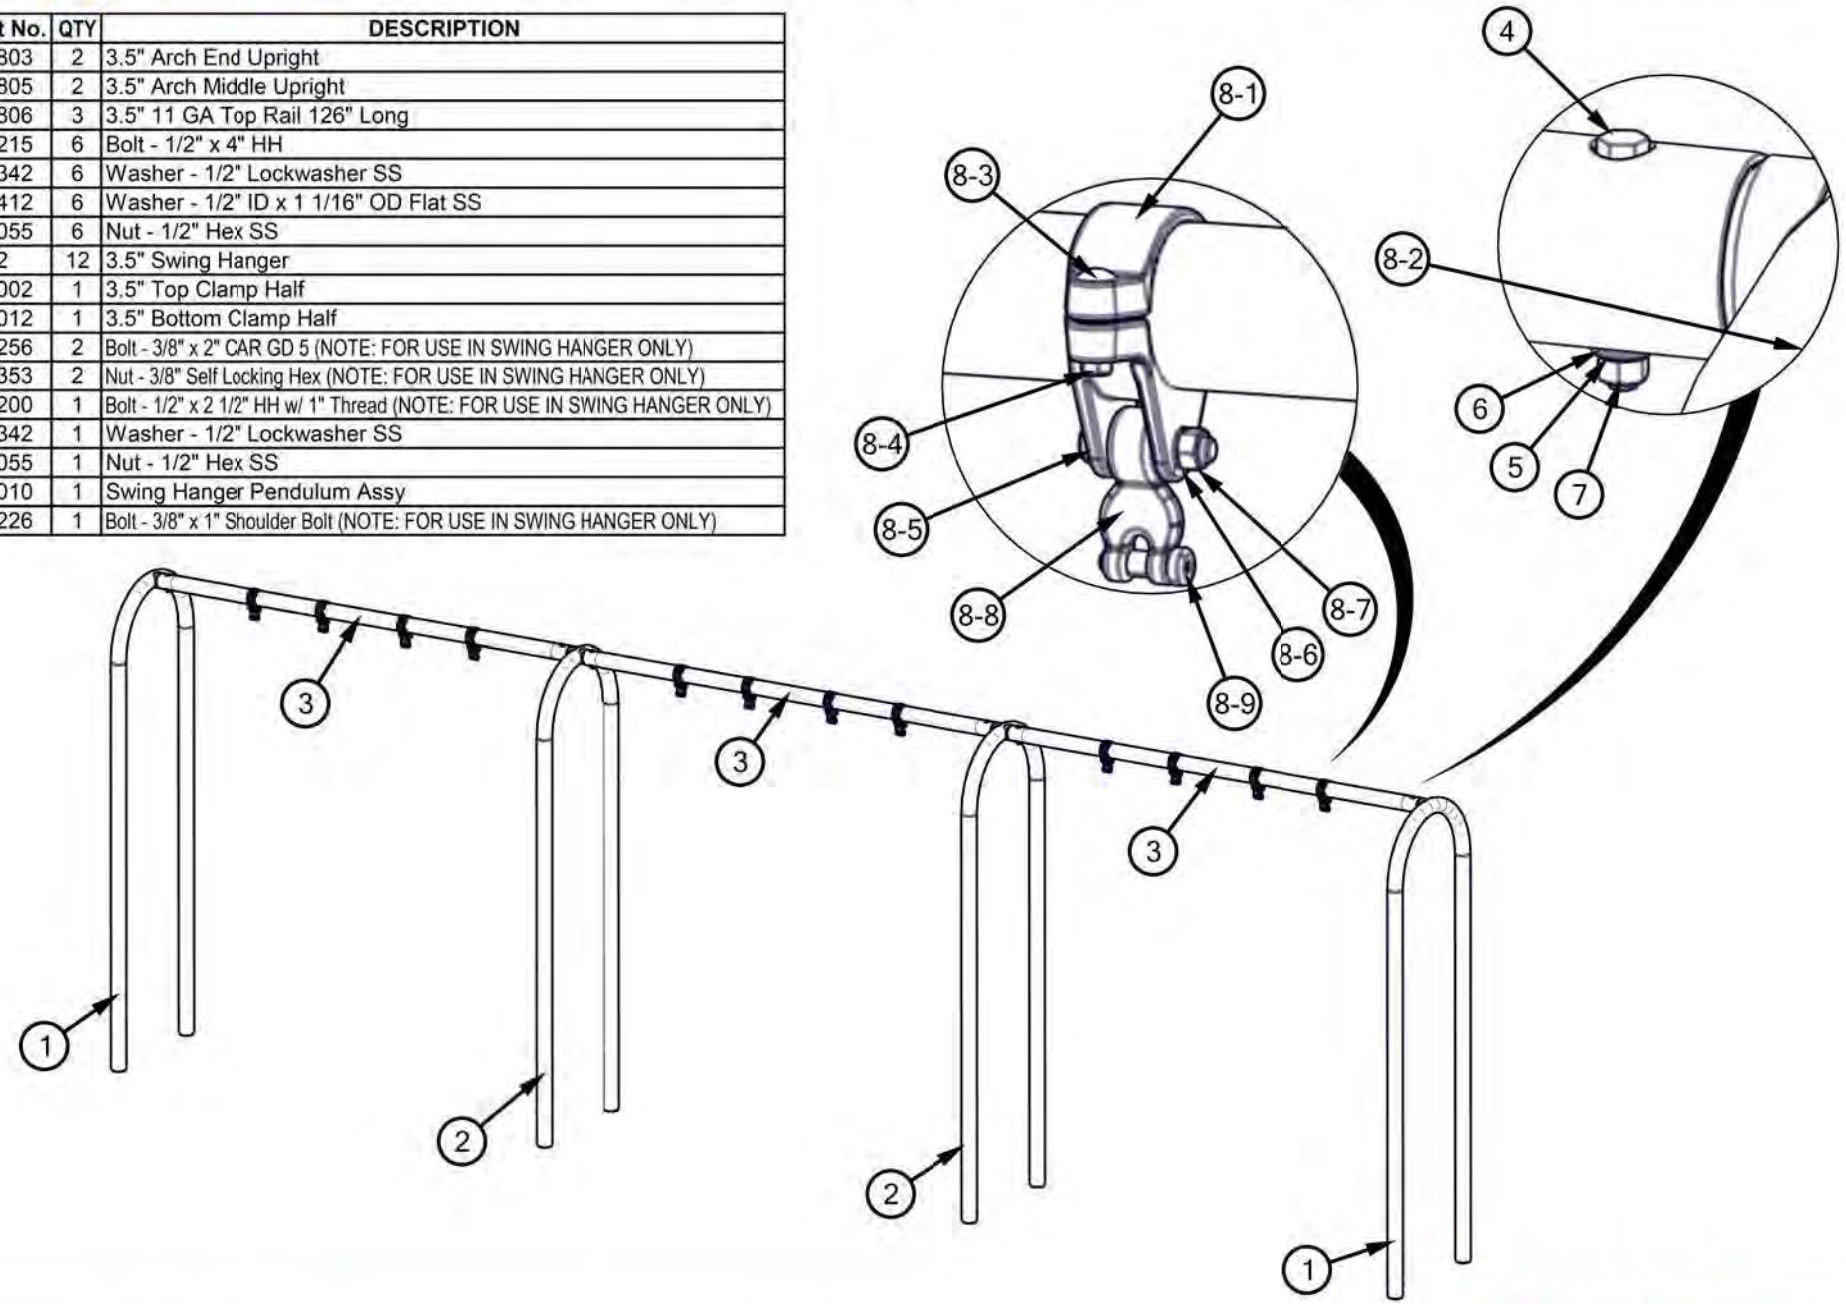

STEP 1
Prepare footing holes. Refer to site plan drawing and site elevation drawing for placement of all support posts. Installer is responsible for proper location of all support posts. Footing hole spacing is shown below. Footing holes for support posts must be 18" diameter and 24" deep plus 12" surfacing. Place one block (not included) into bottom of each footing hole. See Detail 1-1. Center of top bar must be 96" above surfacing. DO NOT ADD CONCRETE. Footing holes will be completed at STEP 4. Proceed to STEP 2.


Detail 1-1

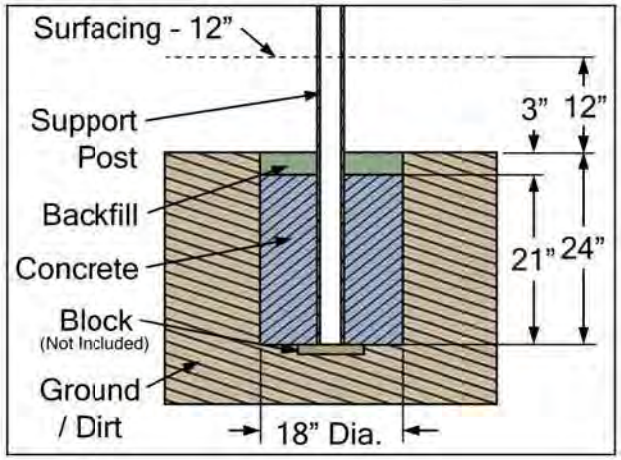


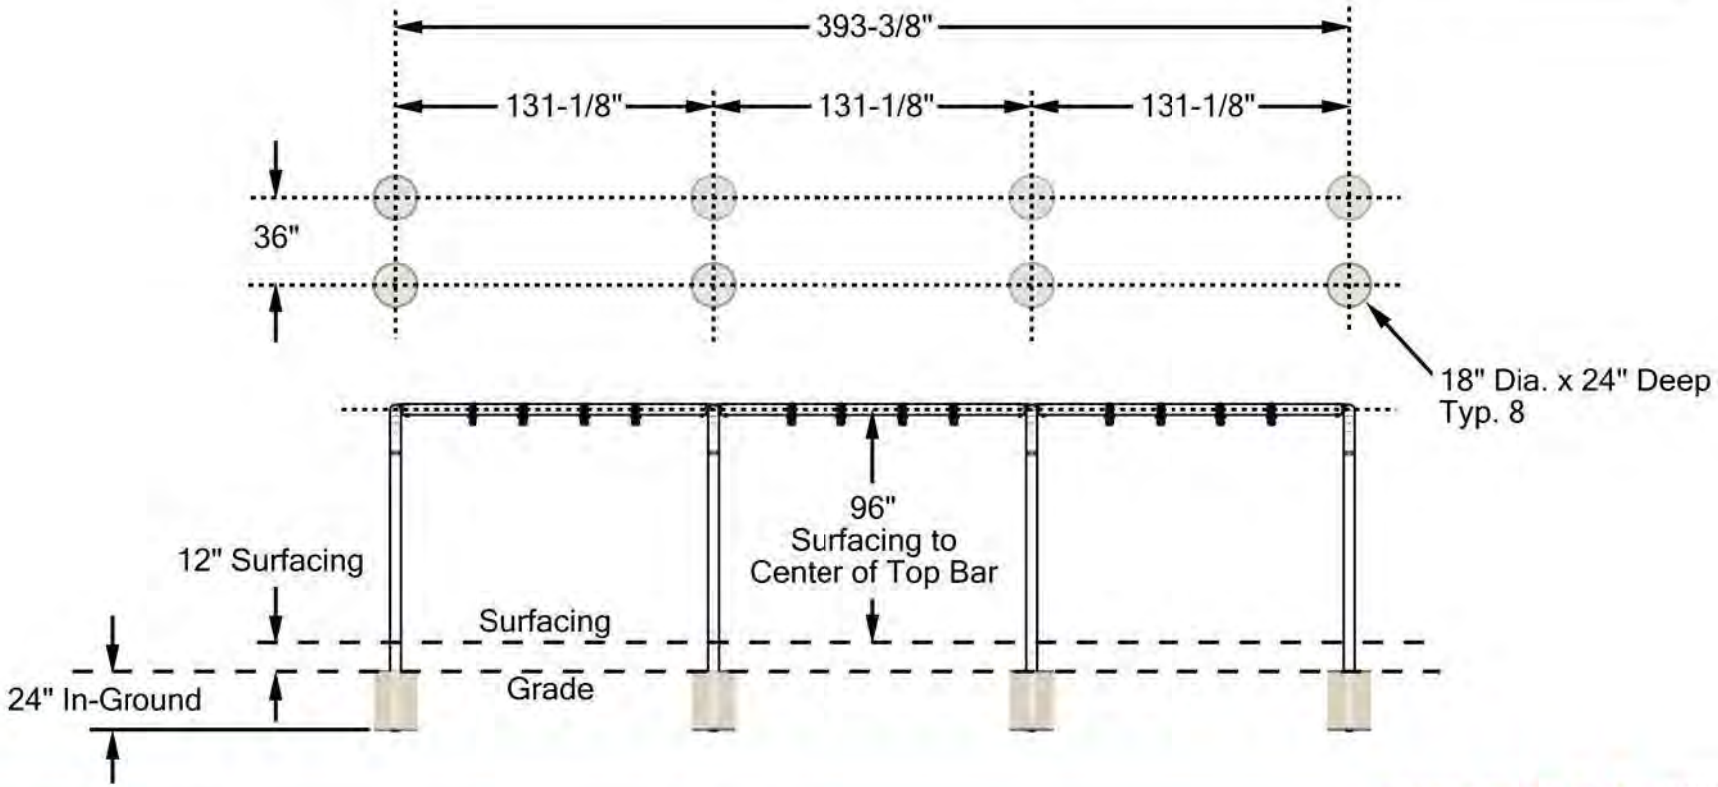


STEP 2
Place two (2) end arches and four (4) middle arches into footing holes. Ensure blocks are beneath all posts. Place one (1) top bar between each set of arches. 1-1/8" diameter hole in ends of top bar should be at top. 9/16" diameter hole in ends of top bar should be at bottom. Secure each end of top bar to stub on arch with one (1) 1/2" x 4" hex head bolt, one (1) 1/2" x 1-1/16" flat washer, one (1) 1/2" lock washer, and one (1) 1/2" hex nut. Peen washers after fully tightening nut. See Detail 2-1 for common detail. Repeat for all top bar ends.

Detail 2-1

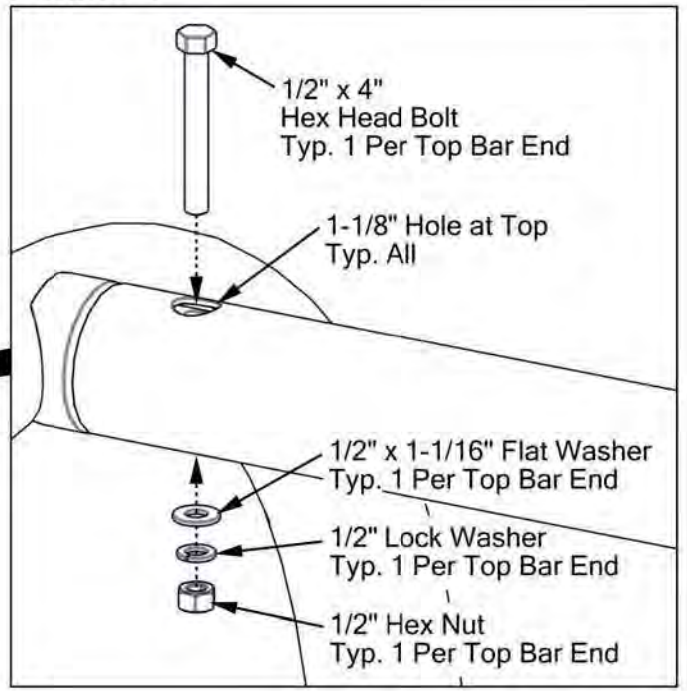


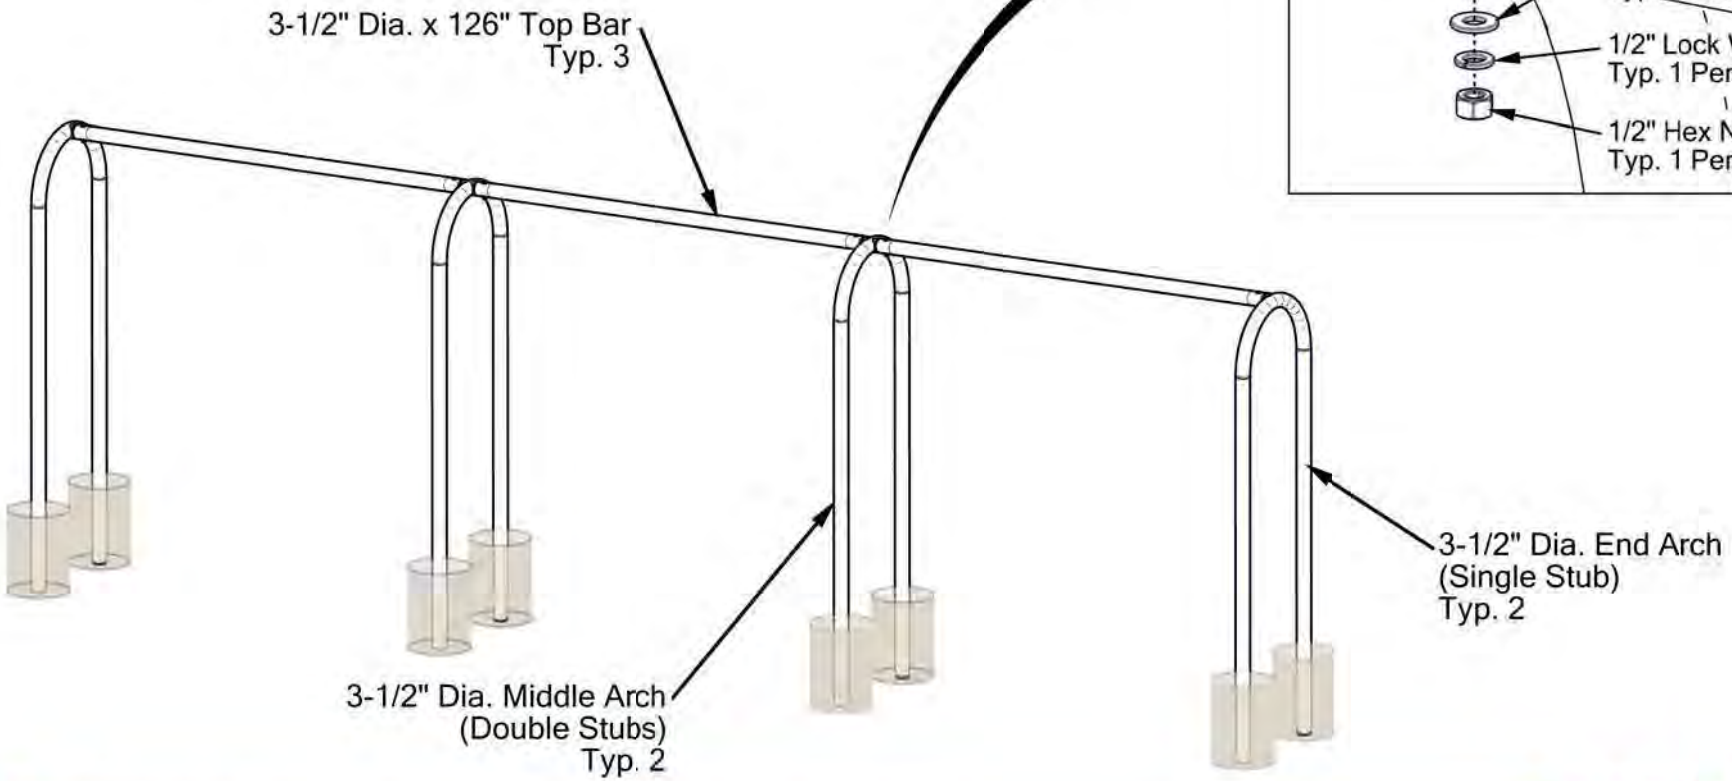

STEP 3
Mount swing hangers to top bars. Swing hanger spacing is shown below. Place top clamp half over top of bar. Place bottom clamp half under top bar. Secure with two (2) 3/8" x 2" carriage bolts and two (2) 3/8" lock hex nuts. Ensure gap on each side of clamps is equal. Tighten hardware to approximately 20 ft-lb (+/- 1 ft-lb). Secure pendulum to bottom clamp with one (1) 1/2" x 2-1/2" (1" thread) hex head bolt, one (1) 1/2" lock washer, and one (1) 1/2" hex nut. See Detail 3-1. Mount four (4) hangers per each top bar. Swing chain will be secured to pendulum with one (1) 3/8" x 1" Allen shoulder bolt.

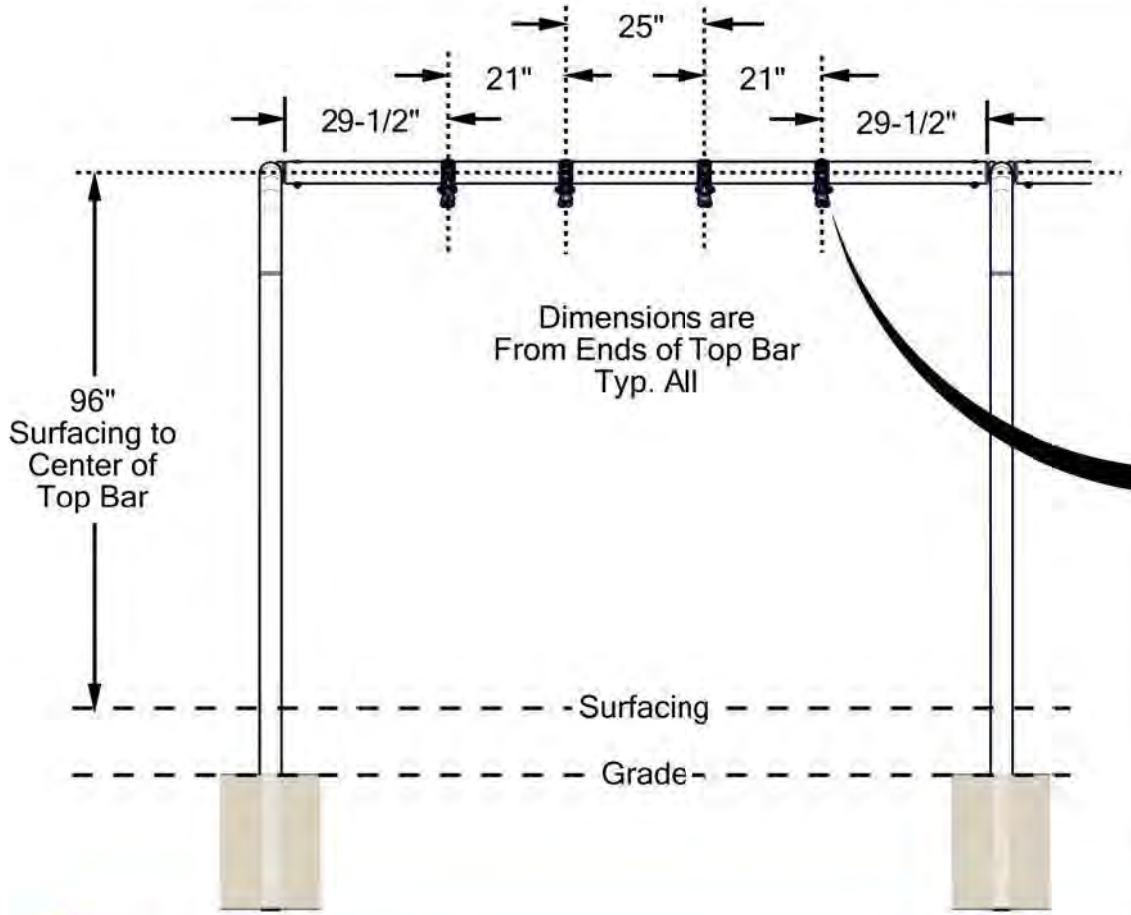



Detail 3-1

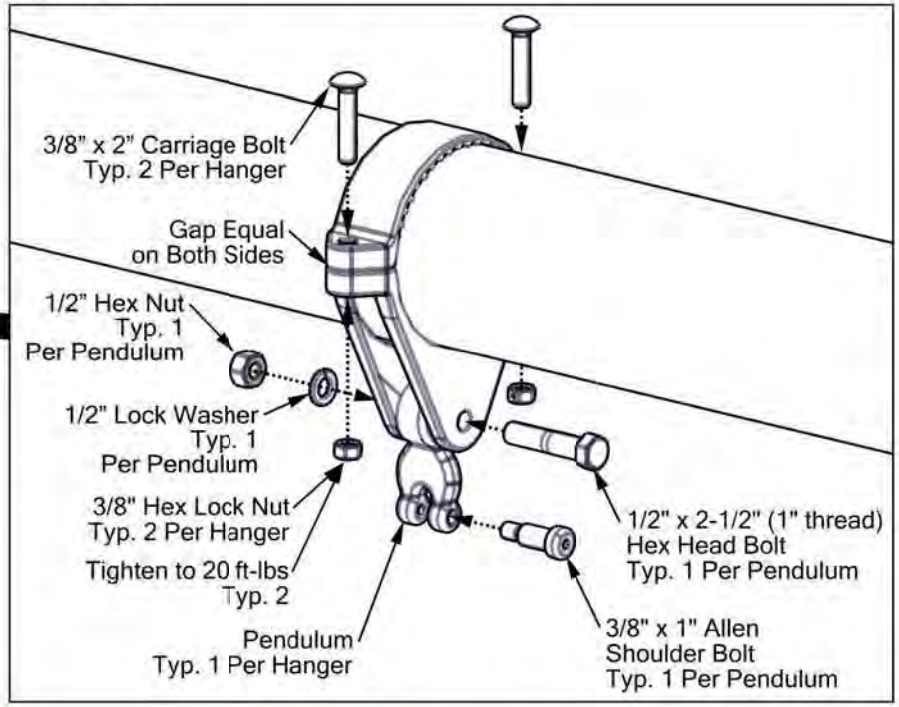

STEP 4
Complete setting of footing holes. Ensure arch posts are plumb. Ensure blocks are beneath support posts. Ensure top bars are level. Center of top bars must be 96" above surfacing. Fill footing holes with concrete to within 3" from ground surface. Allow concrete to cure based upon manufacturer's instructions. Backfill footing holes with dirt, flush with grade. See Detail 4-1 for footing hole details. Check all connections and ensure structure is stable. All concrete must be fully cured before use of structure. Do not attach swing chains or seats to swing frame until play area is open and available for use. Place one Age Appropriate sticker onto swing frame. Installation is complete.

Detail 4-1

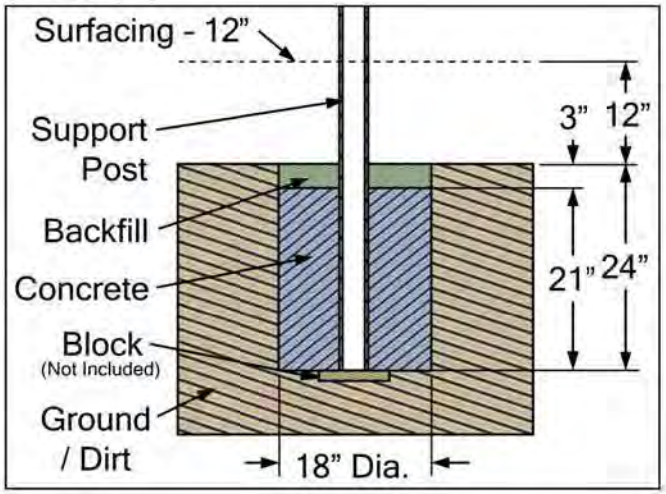

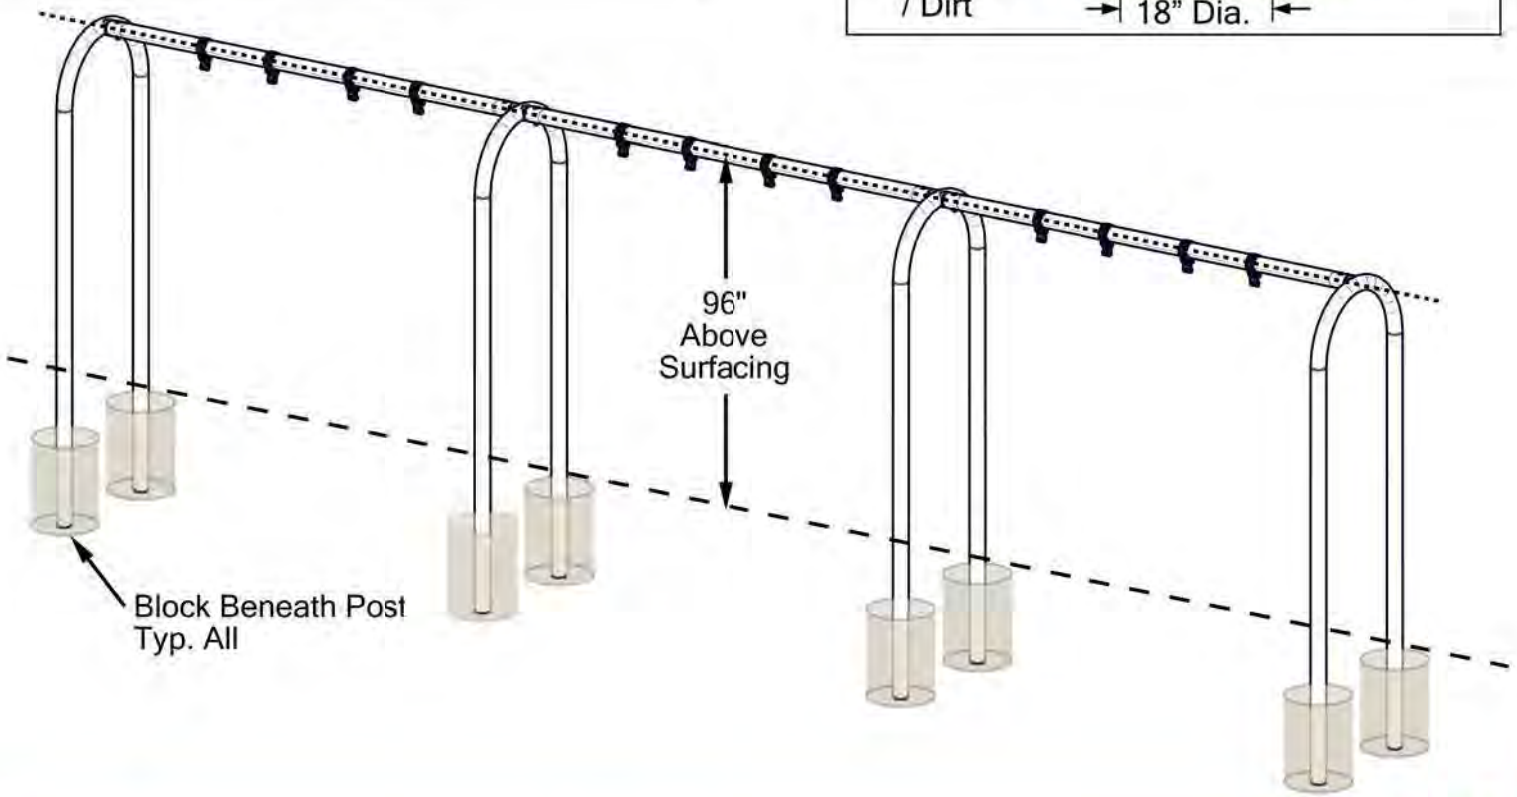

Superior Recreational Products Comprehensive Warranty

Limited Warranty: Product

Superior Recreational Products (SRP) warrants that its product will be free from defects in materials and workmanship as well as maintain structural integrity for the periods listed below from the date of invoice and once SRP has been paid in full. This warranty is in effect only if the product has been assembled and installed strictly in accordance with the setup instructions provided by SRP, good construction practices, and has been subjected only to normal use and exposure.

- Lifetime* Warranty on playground steel and recycled posts, all stainless steel hardware, c-line fittings, and aluminum post caps
- 20-Year Limited Warranty on steel shade framework
- 15-Year Limited Warranty on playground pipes, rungs, loops and rails, roto-molded plastics, HDPE plastic sheets, punched steel decks, and recycled decks
- 10-Year Limited Warranty on shelter structures and shade fabric
- 7-Year Limited Warranty on textured polyethylene and thermoplastic coatings
- 5-Year Limited Warranty on site amenity frames, nets, and powder coat
- 3 Year Limited Warranty on electronic play
- 1-Year Limited Warranty on moving parts, cables, and materials not covered above

The Limited Warranty excludes abnormal conditions, contingent liability, cosmetic defects such as scratches, dents, marring, stripping, peeling, or fading; damage due to incorrect installation, vandalism, misuse, accident wear and tear from normal use; exposure to extreme weather, immersion in salt or chlorine water, damage due to sand, salt spray, or other abrasive and corrosive material; unauthorized repair or modification, abnormal use, or lack of maintenance. The warranty does not cover damages due to “acts of God” such as hail, flooding, lightning, tornadoes, sand storms, shifts of terrain, earthquakes, mudslides, and windstorms.

SRP does not warrant product for defects caused by erection, harsh site conditions, lack of maintenance, and/or other conditions beyond SRP’s control. SRP will not be held responsible for any materials that were not properly stored prior to installation. SRP reserves the right to void the limited warranty if it not installed per the installation instructions and/or unauthorized modifications.

In the unlikely event of failure, SRP reserves the right to alter the design, color, or contributing factors to rectify the condition and help prevent any future reoccurrence(s). SRP has the option to repair or replace any defect in materials.

The warranty is void if any changes, modifications, additions, or attachments are made to the product without the written consent of the manufacturer.

No signs, objects, ornaments, fans, lights, fixtures, or decorations may be hung from the structure unless specifically designed and engineered by the manufacturer or has manufacturers written approval.

SRP excludes any implied warranty of merchantability, fitness, or purpose, and there are no warranties which extend beyond the description of the face hereof. Under no circumstances will SRP be responsible for any indirect, special, consequential, incidental, or liquidated damages due to breach of warranty and such damages are specifically excluded from the warranty.

The owner shall notify SRP with original Sales Order Number issued from SRP to arrange for an inspection within 30 days after discovery of any defect under this warranty and before any alteration or repair is made or attempted. This Limited Warranty shall be null and void if the owner makes any alterations in design.

This warranty is the only express warranty given by the company. No person has authority to change or add to these obligations and liabilities. The company reserves the right to determine whether the fault is caused by faulty workmanship, material, or the part that is defective.

SRP will repair or replace at its discretion any defective part/s on an Ex-Works basis only. It is the responsibility of the customer to return the whole unit or the defective part/s at their own cost back to SRP for inspection along with proof of the date of purchase. SRP will not be liable for any costs incurred by the customer as a result of replacing the defective part/s, including but not limited to the costs of site visits and the labor costs involved with the removal and reinstallation of the whole unit or the defective part/s. Furthermore SRP will not be liable for any claimed compensation while the unit is not working or not present at the site whatsoever. This guarantee does not entitle the customer to a complete new product due to a defective component.

Limited Warranty: Structural Steel

Shade | SRP offers a 20-year Limited Warranty on structural steel frames for shade canopies against failure due to rust-through corrosion under normal environmental conditions. Should the fabric or parts need to be replaced under the warranty, SRP will manufacture and ship new replacement parts at no charge for the first ten years, thereafter pro-rated at 10% per annum over the last ten years.

Shelter | SRP offers a 10-year Limited Warranty on structural steel frames against failure due to rust-through corrosion under normal environmental conditions. Should the parts need to be replaced under the warranty, SRP will manufacture and ship new replacement parts at no charge for the first six years, thereafter pro-rated at 18% per annum over the last four years.

Site Amenities | SRP offers a 5-year Limited Warranty on structural supports for tables and benches to the original purchaser to be free of rust outs that would compromise structural integrity.

Playgrounds | SRP offers a *Lifetime Limited Warranty on structural steel frames against failure due to rust-through corrosion under normal environmental conditions. Should the parts need to be replaced under the warranty, SRP will manufacture and ship new replacement parts at no charge for the first ten years, thereafter pro-rated at 50% for the second ten years and 25% from there on.

All Steel | Workmanship is warranted for a period of five years. This steel warranty shall be void if damage to the steel is caused by the installer or from physical damage, damage by salt spray or sprinkler systems, contact with chemicals, chlorine, pollution, misuse, vandalism, or any act of God.

Limited Warranty: Powder Coat

Superior Recreational Products offers a 5-year Limited Warranty for powder coating to the original purchaser. This Limited Warranty is for factory applied finish only. Damage occurring from shipping, erection, vandalism, accidents, or field modification is not covered in this limited warranty and will require field touch-up immediately and periodically thereafter. The owner must report any defect in powder coat at the time the installation is completed. Not covered by this Limited Warranty are acute angles, welds, and end plates.

The Limited Warranty for powder coating provides the following after a 5-year exposure period when applied according to the recommendations listed on the product's technical data sheet and appropriate surface preparation has been utilized.

- The coatings shall retain their original color with a ΔE of <7.5 units for high chroma colors (yellows, reds, oranges, etc.) and a ΔE of<5.0 units for low chroma colors, when tested in accordance with ASTM D 2244.
- The coating shall retain a minimum of 50% of its original gloss level after washing, when tested in accordance with ASTM D 523.
- The coating shall exhibit chalking no worse than numerical rating of 6, when evaluated in accordance with ASTM D 659-80.

Stainless Steel Series Powered by Playdale Playgrounds

Playdale Playgrounds warrants its products to the original customer to be free from structural failure due to defect in materials or workmanship during normal use and installation in accordance with the published specifications. The warranty shall commence on the date of the invoice and terminate at the end of the period on the full warranty statement. The warranty is valid only if the products are installed properly and in conformance of the specifications, installation guides, Playdale Playgrounds design layout, and properly maintained in accordance with the maintenance schedule provided within the installation instructions. Playdale Playgrounds reserves the right to accept or reject any claim in whole or in part. Playdale Playgrounds will not accept the return of any product without prior approval by Playdale management.

Textured Polyethylene and Thermoplastic

SRP offers a 7-year Limited Warranty to the original purchaser of the products to be free of corrosion on seats and tops that results in bare metal exposure after the date of purchase, excluding any corrosion that may be the result of vandalism or intentional stripping of any of the coating.

Electronic Play

SRP guarantees the speakers, sound chips, and circuit boards used in the production of their electronic play products for 3 years against electronic failure caused by manufacturing defects. This guarantee does not include failure as a result of any form of misuse, vandalism, or neglect including, but not limited to, accidental damage while changing the batteries or servicing the internal electronics, a failure to follow the battery replacement guide, the troubleshooting guide, or the care and maintenance instructions for the electronics units.

Shade Fabric

Traditional shade fabric made with PTFE fiber that is high strength and low shrinkage and VALMEX® MEHATOP F 1 waterproof fabric, carries a 10-year limited warranty. This warranties that the sewing thread used on the traditional shade fabric will be free from defects in material and workmanship and will not be damaged by exposure to sunlight, weather, and water. All other warranties are disclaimed.

SRP fabrics carry a 10-year Limited Manufacturer's Warranty from the date of delivery against failure from significant fading**, deterioration, breakdown, outdoor heat, cold, or discoloration. Should the fabric need to be replaced under the warranty, SRP will manufacture and ship new fabric at no charge for the first six years, thereafter pro-rated at 18% per annum over the last four years.

**The colors red and yellow are warranted against significant fading for only two years. If the corners of the fabric are equipped with both holes in the fabric corner PLUS reinforcing straps, BOTH the strap and fabric hole must be placed over each corner hook or the fabric warranty is void.

Fabric curtains, valences, or flat vertical panels are not covered under the warranty.

Fabric is not warranted where it is installed on a structure that is not engineered and built by SRP or its agents.

This warranty shall be void if damage to or failure to the shade is caused by contact with chemicals, chlorine, bleaching agents, hydrocarbons or hydrocarbon containing solvents, misuse, vandalism, or any act of God, including but not limited to wind in excess of the wind limitations set forth below.

All fabric tops are warranted for sustained winds up to 76mph (Hurricane Force 1) and for gusts of up to 3 seconds duration up to 90mph. Removal of the shade fabric is required if damaging winds are called for. Damage due to snow and/or ice accumulation is not covered by this warranty. Canopies should be removed during the "off season."

These structures have been designed to eliminate any friction between the rafters and the fabric. The warranty will, therefore, be voided if any modification (temporary or permanent) is made to the rafter, cross pieces, or ridge beams, or if the fastening apparatus or canopy are not secured accordingly.

Structures are warranted for winds up to 90 or 105 mph only if shade canopies have been removed as per requirement set forth above in the fabric paragraph. Removal and re-installation must be performed by a qualified person or authorized dealer.

Pricing Policy

All prices are F.O.B. factor and do not include freight, installation, shipping and handling, surfacing, or applicable taxes. All prices listed were current at the time of printing and in U.S. currency. Prices are subject to change without notice.

Cancellation and Return Policy

To view our return policy, please visit superiorrecreationalproducts.com/returns. For Information on Return Material Authorizations please call 1.800.327.8774.

Shipping Policy

To view our shipping policy, please visit superiorrecreationalproducts.com/shipping. For any further information please call 1.800.327.8774.

**For the purpose of this warranty, lifetime encompasses no specific term of years, but rather that seller warrants to its original customer for as long as the original customer owns the product and uses the product for its intended purpose that the product and all parts will be free from defects in materials and manufacturing workmanship. This warranty does not cover damage caused by vandalism, misuse or abuse, altered or modified parts, or cosmetic damage such as scratches, dents, or fading or weathering and normal wear and tear. This warranty is valid only if the structures are installed in conformity with instructions provided by Superior Recreational Products using approved Superior Recreational Products parts. Superior Recreational Products will deliver the repaired or replacement part or parts to the site free of charge, but will not be responsible for labor or the labor costs of replacement. Warranty claims must be filed within the applicable warranty period and accompanied by a sales order or invoice number.*